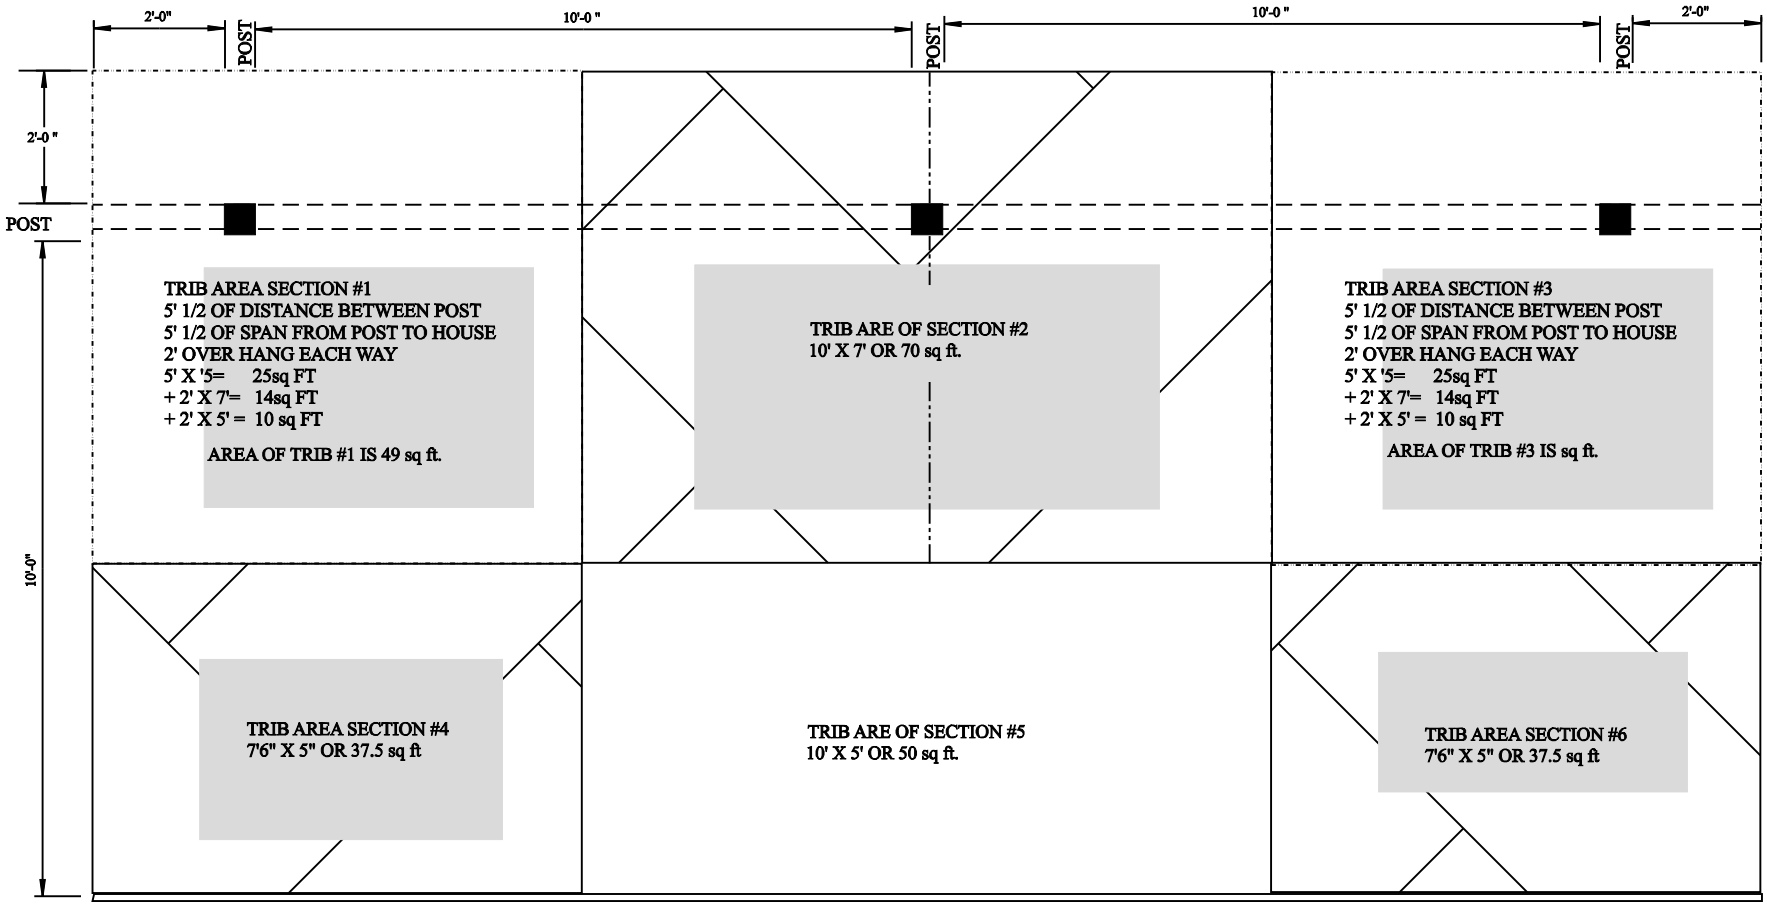
2'-0"
POST
10'-0 "
POST
10'-0 "
POST
2'-0"
2'-0 "
POST
10'-0"
TRIB AREA SECTION #1
5' 1/2 OF DISTANCE BETWEEN POST
5' 1/2 OF SPAN FROM POST TO HOUSE
2' OVER HANG EACH WAY
5' X '5= 25sq FT
+ 2' X 7'= 14sq FT
+ 2' X 5' = 10 sq FT
AREA OF TRIB #1 IS 49 sq ft.
TRIB ARE OF SECTION #2
10' X 7' OR 70 sq ft.
TRIB AREA SECTION #3
5' 1/2 OF DISTANCE BETWEEN POST
5' 1/2 OF SPAN FROM POST TO HOUSE
2' OVER HANG EACH WAY
5' X '5= 25sq FT
+ 2' X 7'= 14sq FT
+ 2' X 5' = 10 sq FT
AREA OF TRIB #3 IS sq ft.
TRIB AREA SECTION #4
7'6" X 5" OR 37.5 sq ft
TRIB ARE OF SECTION #5
10' X 5' OR 50 sq ft.
TRIB AREA SECTION #6
7'6" X 5" OR 37.5 sq ft

HOUSE